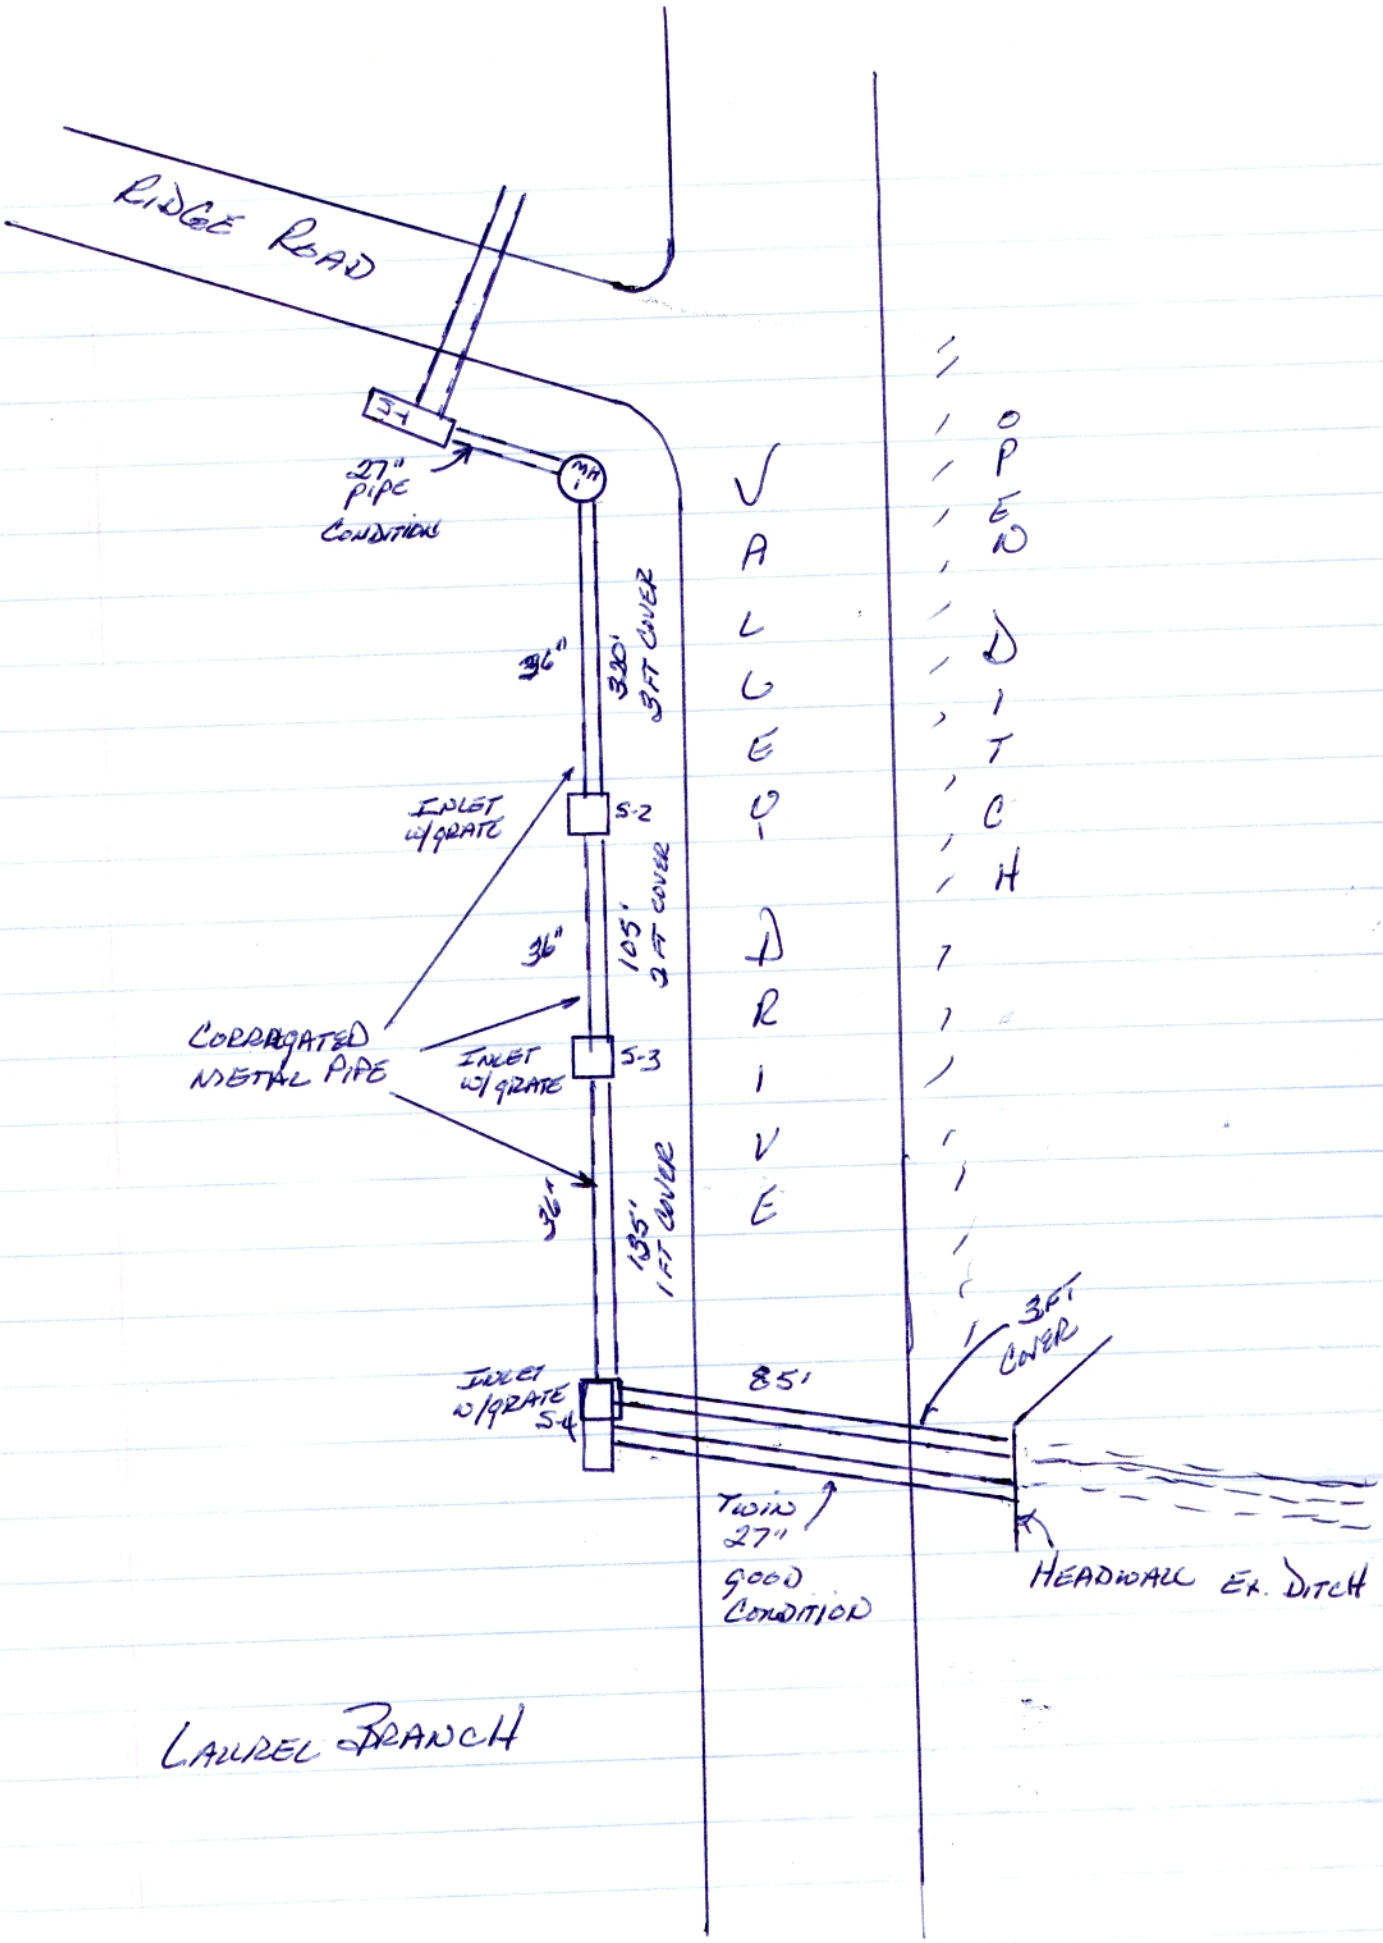
RIDGE ROAD
27" PIPE CONDITION
36"
320' 3FT COVER
INLET W/GRATE
S-2
36"
105' 3FT COVER
CORRAGATED METAL PIPE
INLET W/GRATE
S-3
36"
135' 1FT COVER
INLET W/GRATE
S-4
85'
3FT COVER
TWIN 27" GOOD CONDITION
HEADWALL EX. DITCH
VALLEY DRIVE
OPEN DITCH
LAUREL BRANCH